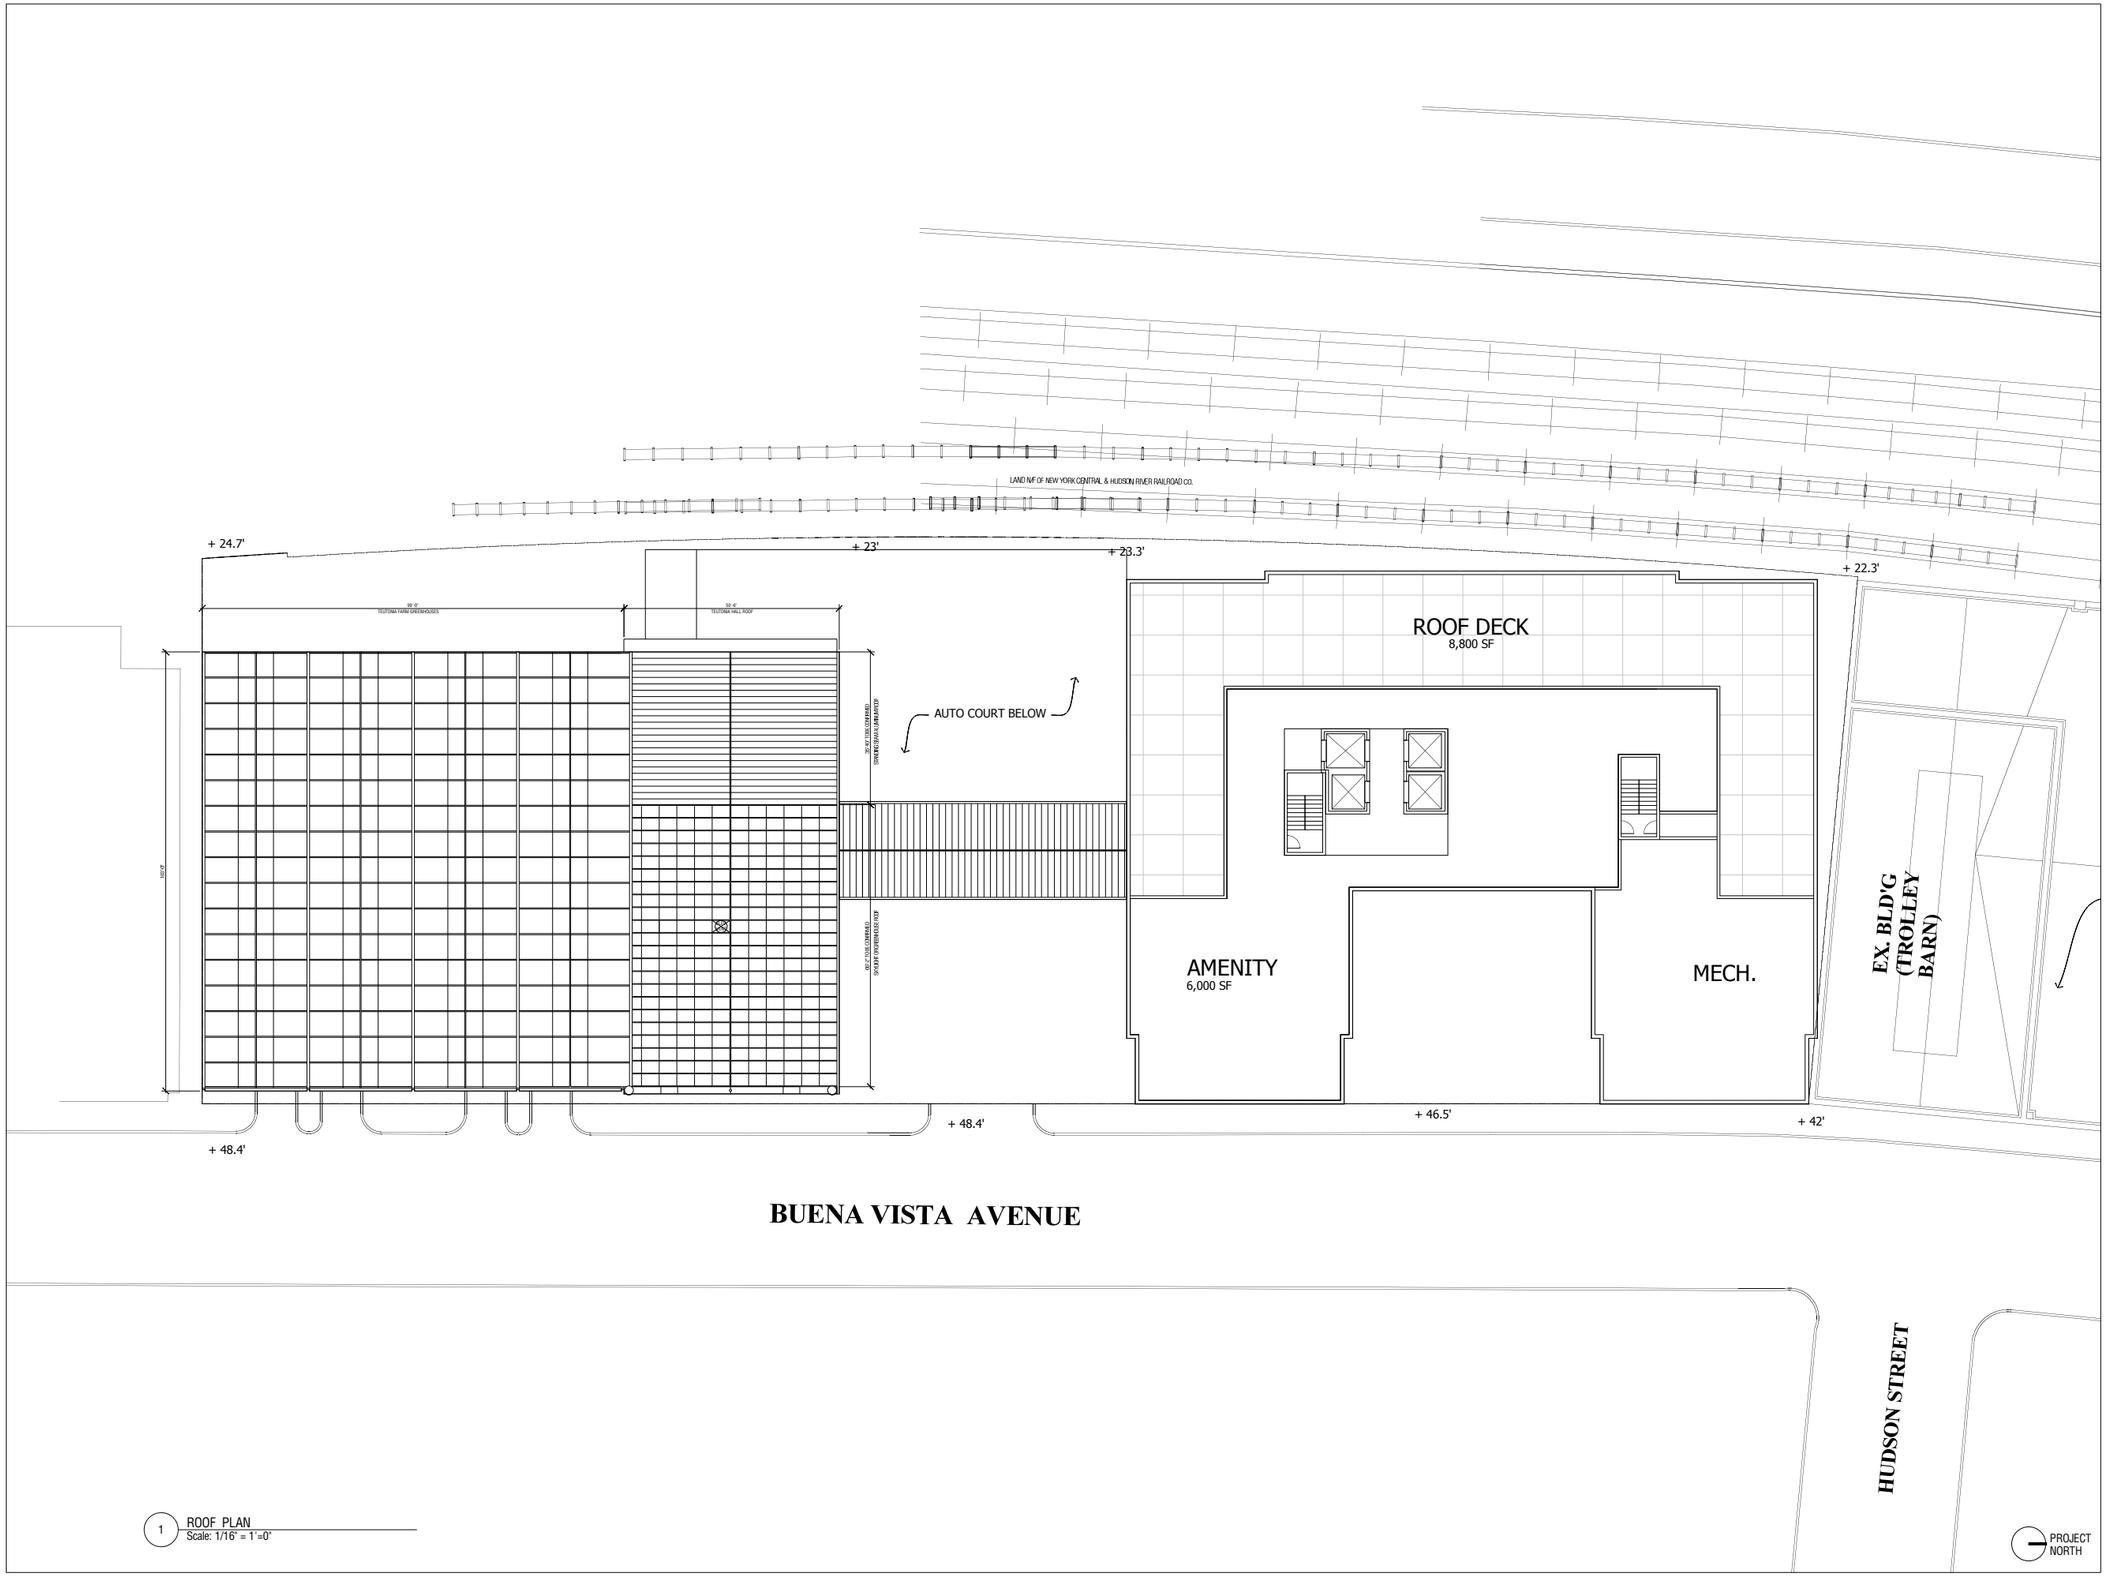

1 ROOF PLAN
Scale: 1/16" = 1'=0"

LESSARD ARCHITECTURAL GROUP
8521 LEESBURG PIKE, SUITE 700 | VIENNA, VA 22182
P:703.760.9344 | F:703.356.0126
WWW . LESSARDGROUP . COM

COPYRIGHT © 2006 LESSARD ARCHITECTURAL GROUP PC | RESERVED (C) COPYRIGHT 2005 CODES PROPERTY HOLDER IS THE OWNER OF THE PHYSICAL PROPERTY IN WHICH THIS PLAN IS PRODUCED. THIS PLAN IS PROTECTED BY COPYRIGHT LAW. THE OWNER OF THE PHYSICAL PROPERTY IS GRANTED A LICENSE TO USE THE PLAN FOR THE CONSTRUCTION, OPERATION, MAINTENANCE, AND REPAIR OF THE PROPERTY. ANY OTHER USE OF THE PLAN WITHOUT THE EXPRESS WRITTEN PERMISSION AND CONSENT OF LESSARD ARCHITECTURAL GROUP PC IS PROHIBITED.

HISTORIC ARCHITECT

RKSK ARCHITECTS, LLP
28 WEST 25 STREET
NEW YORK, NY 10010
Ph 212.807.9400
Fx 212.807.6485

YONKERS BUENA VISTA

YONKERS, NEW YORK
Kohl Corporate Offices

ROOF PLAN

NO	ISSUE/REVISION	DATE
	JAN 6 PRESENTATION	10-01/06

PROJECT No:	0926
FILE NAME:	
DRAWN BY:	
CHECKED BY:	
PLOT DATE:	

3