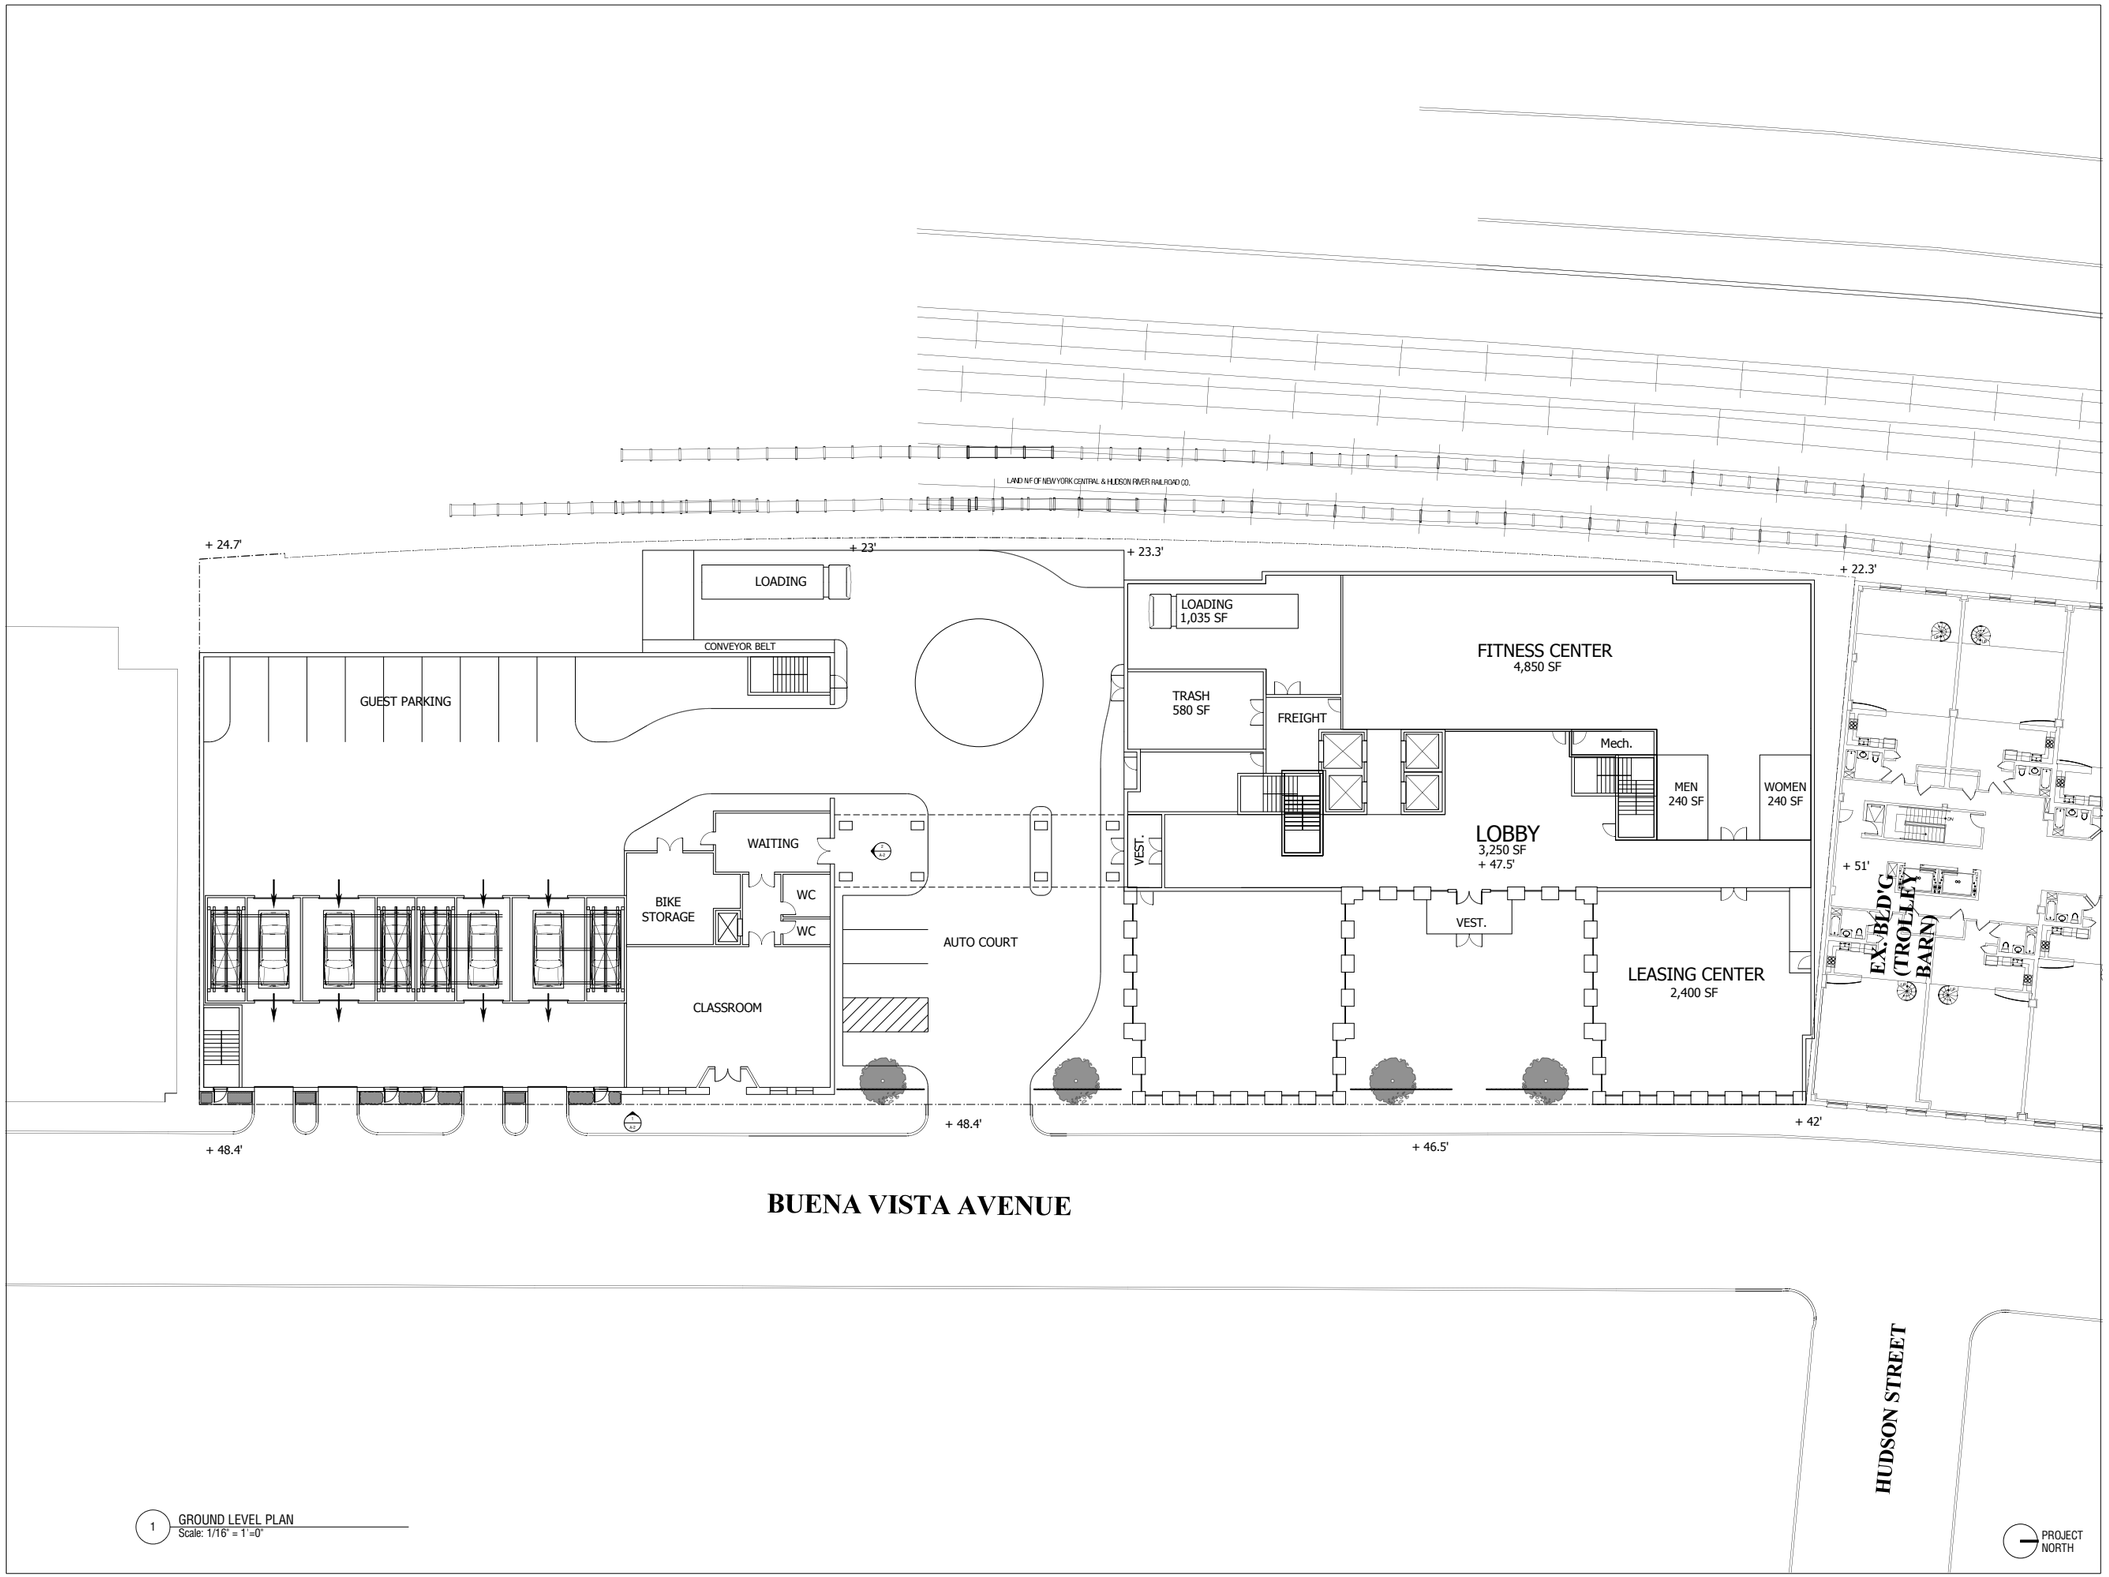

1 GROUND LEVEL PLAN
Scale: 1/16" = 1'-0"

LESSARD ARCHITECTURAL GROUP
8521 LEESBURG PIKE, SUITE 700 | VIENNA, VA 22182
P:703.760.9344 | F:703.356.0126
WWW . LESSARDGROUP . COM

COPYRIGHT: LESSARD ARCHITECTURAL GROUP PROVIDES THIS DOCUMENT AS INSTRUMENTS OF SERVICE. THE DOCUMENT IS THE PROPERTY OF LESSARD ARCHITECTURAL GROUP AND CONTAINS COPYRIGHT INFORMATION. THE DOCUMENT MAY NOT BE REPRODUCED OR DISTRIBUTED TO THIRD PARTIES, THIRD PARTIES MAY RELY ON THE DOCUMENT ONLY TO THE EXTENT PERMITTED BY A WRITTEN AGREEMENT WITH LESSARD ARCHITECTURAL GROUP. THE INFORMATION CONTAINED IN THE DOCUMENT IS FOR THE INTENDED USE ONLY FOR THE ORIGINAL PROJECT AND MAY NOT BE USED FOR OTHER PROJECTS OR ADDITIONS TO THIS PROJECT, OR BY OTHERS WITHOUT PRIOR WRITTEN AUTHORIZATION BY LESSARD ARCHITECTURAL GROUP.

HISTORIC ARCHITECT
BKSK ARCHITECTS, LLP
28 WEST 25 STREET
NEW YORK, NY 10010
Ph 212.807.7800
Fx 212.807.8485

YONKERS BUENA VISTA
YONKERS, NEW YORK
Kohl Corporate Offices

GROUND LEVEL PLAN

NO	ISSUE/REVISION	DATE
	JAN 6 PRESENTATION	10-01/06

PROJECT No: 0926
FILE NAME:
DRAWN BY:
CHECKED BY:
PLOT DATE:

2