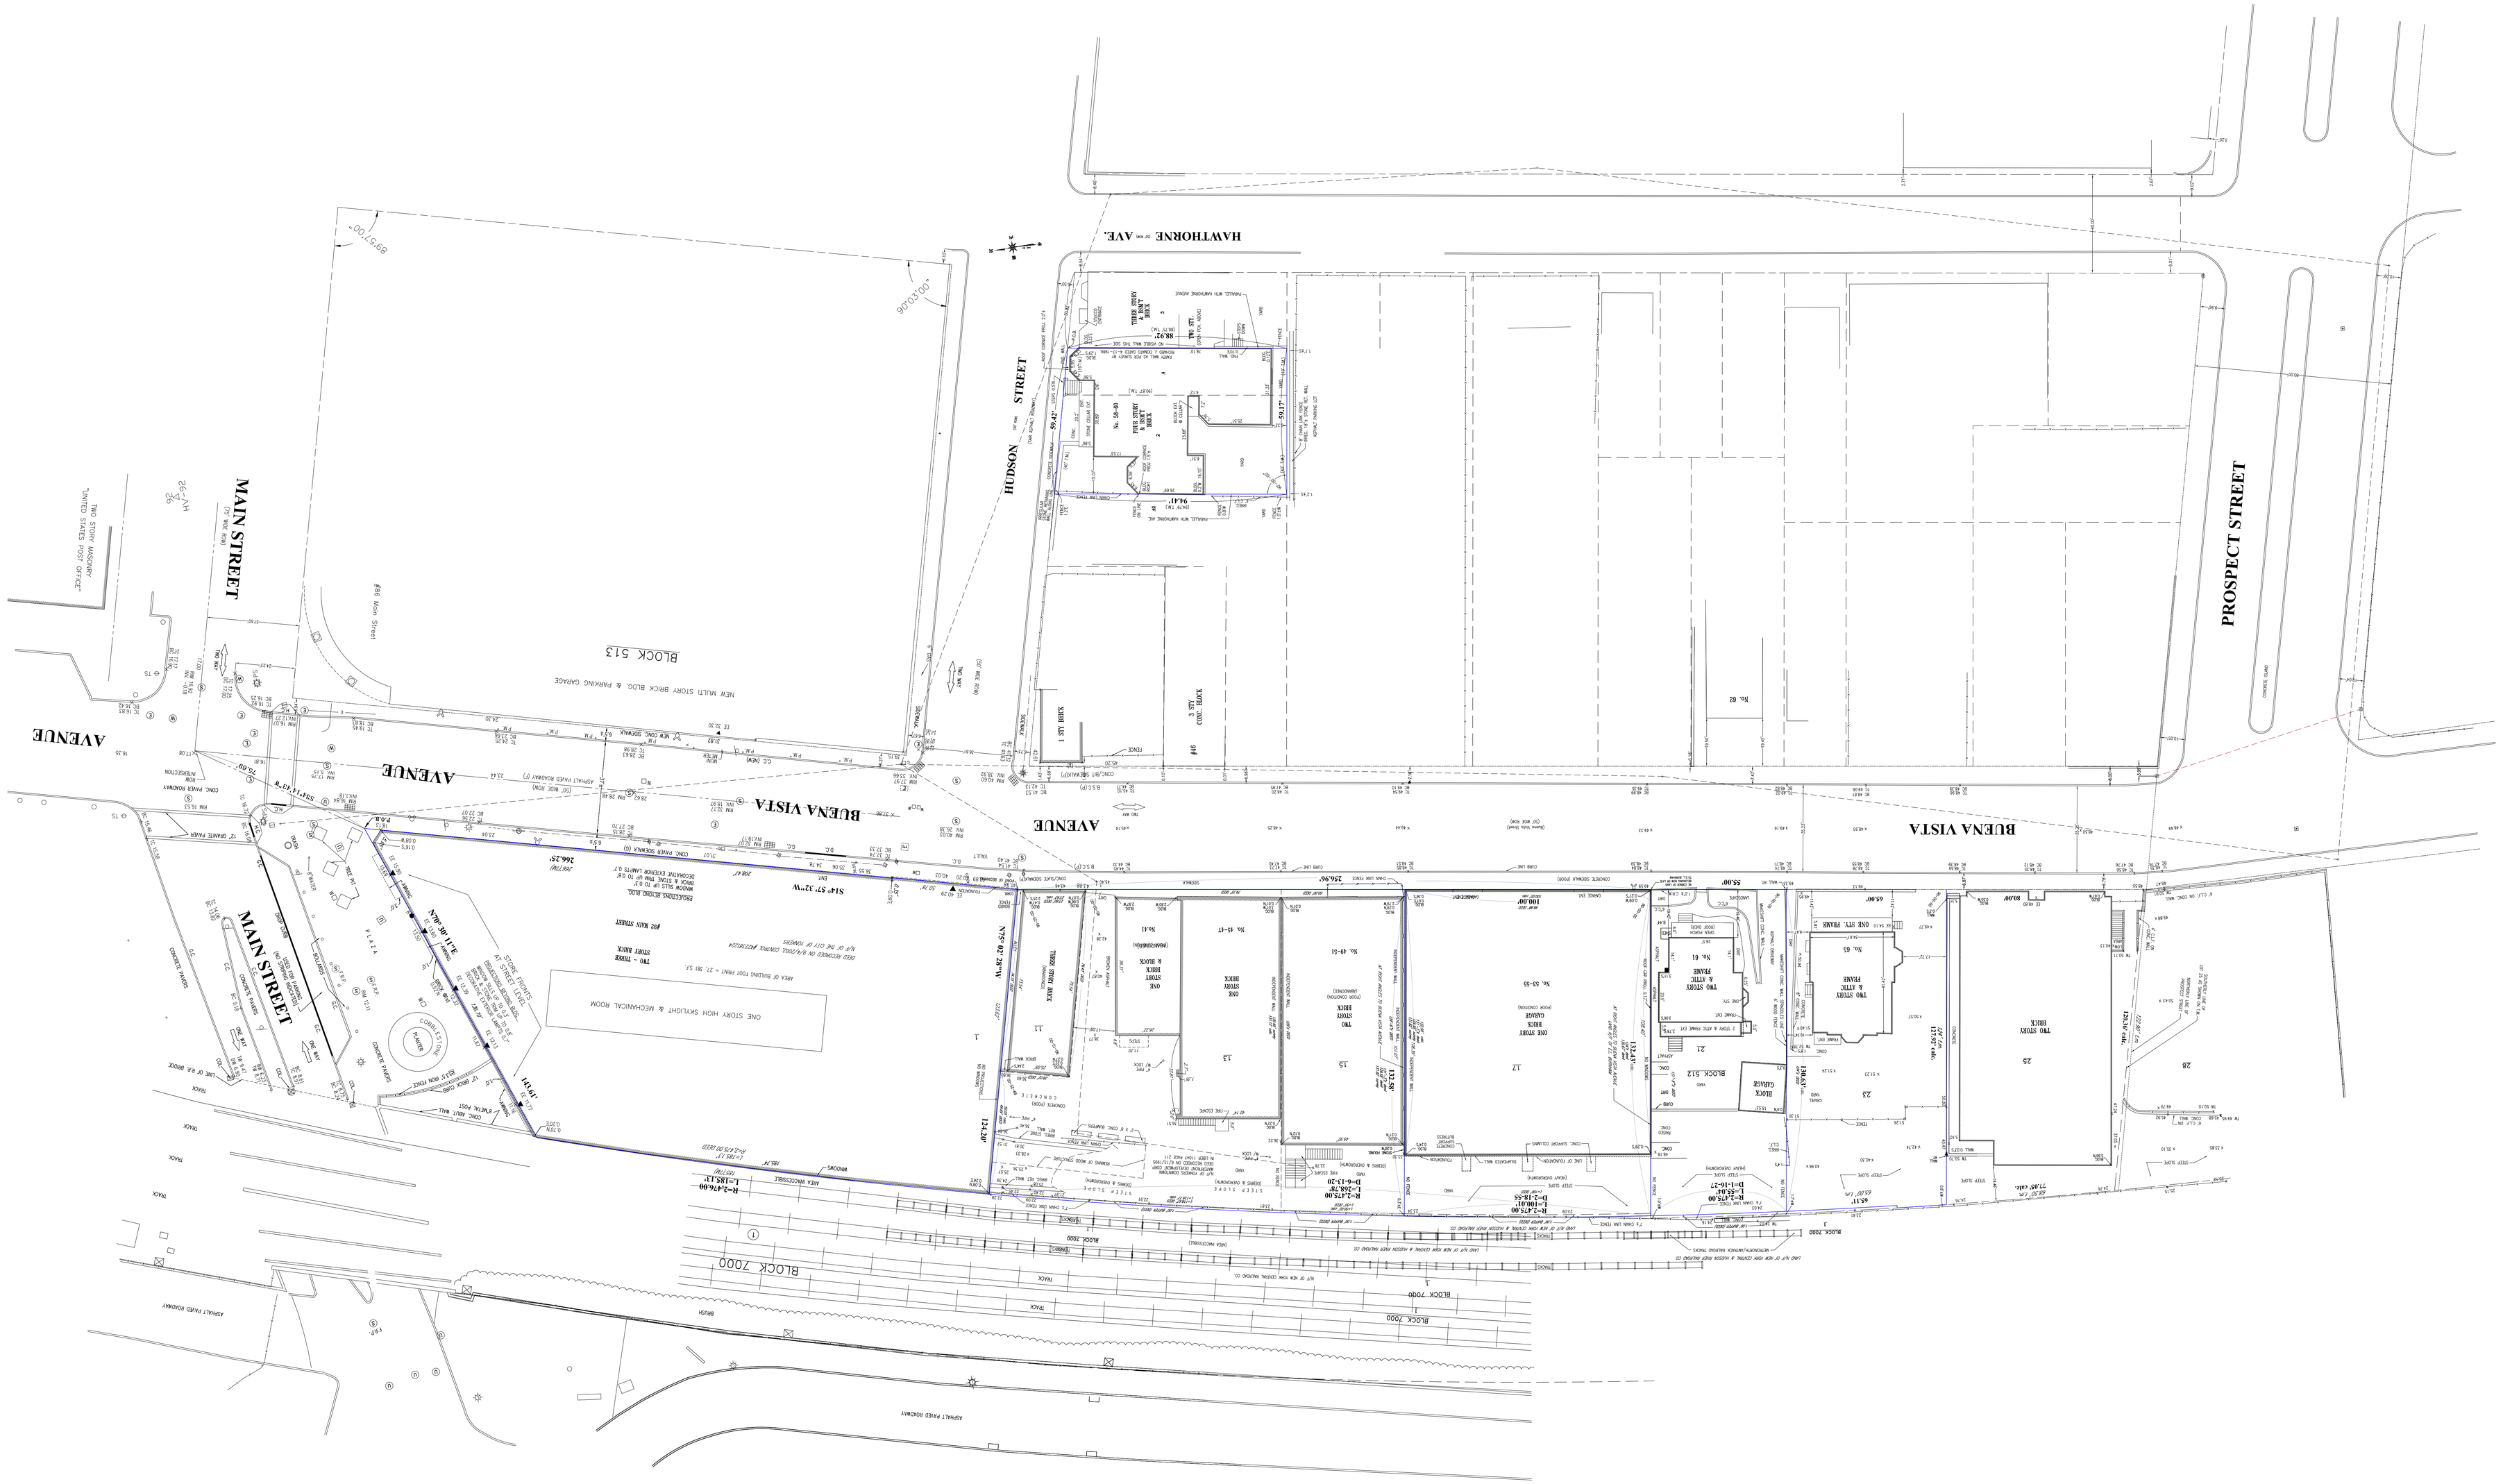
MAIN STREET
BUENA VISTA AVENUE
HUDSON STREET
HAWTHORNE AVE.
PROSPECT STREET
BLOCK 513
BLOCK 7000
BLOCK 512
TWO STORY MASONRY "UNITED STATES POST OFFICE"
#86 Main Street
NEW MULTI STORY BRICK BLDG. & PARKING GARAGE
ONE STORY HIGH SKYLIGHT & MECHANICAL ROOM
TWO - THREE STORY BRICK
ONE STORY BRICK & BLOCK
ONE STORY BRICK
TWO STORY BRICK
ONE STORY BRICK GARAGE
TWO STORY & ATTIC FRAME
ONE STY. FRAME
3 STY CONC. BLOCK
1 STY BRICK
FOUR STORY & BASEMENT BRICK
THREE STORY & BASEMENT BRICK
TWO STY.
No. 62
No. 65
No. 61
No. 49-51
No. 53-55
No. 45-47
No. 41
No. 39
No. 23
No. 25
No. 27
No. 29
No. 31
No. 33
No. 35
No. 37
No. 43
No. 46
No. 50-60
ASPHALT PAVED ROADWAY
CONCRETE SIDEWALK
CONC. PARKING